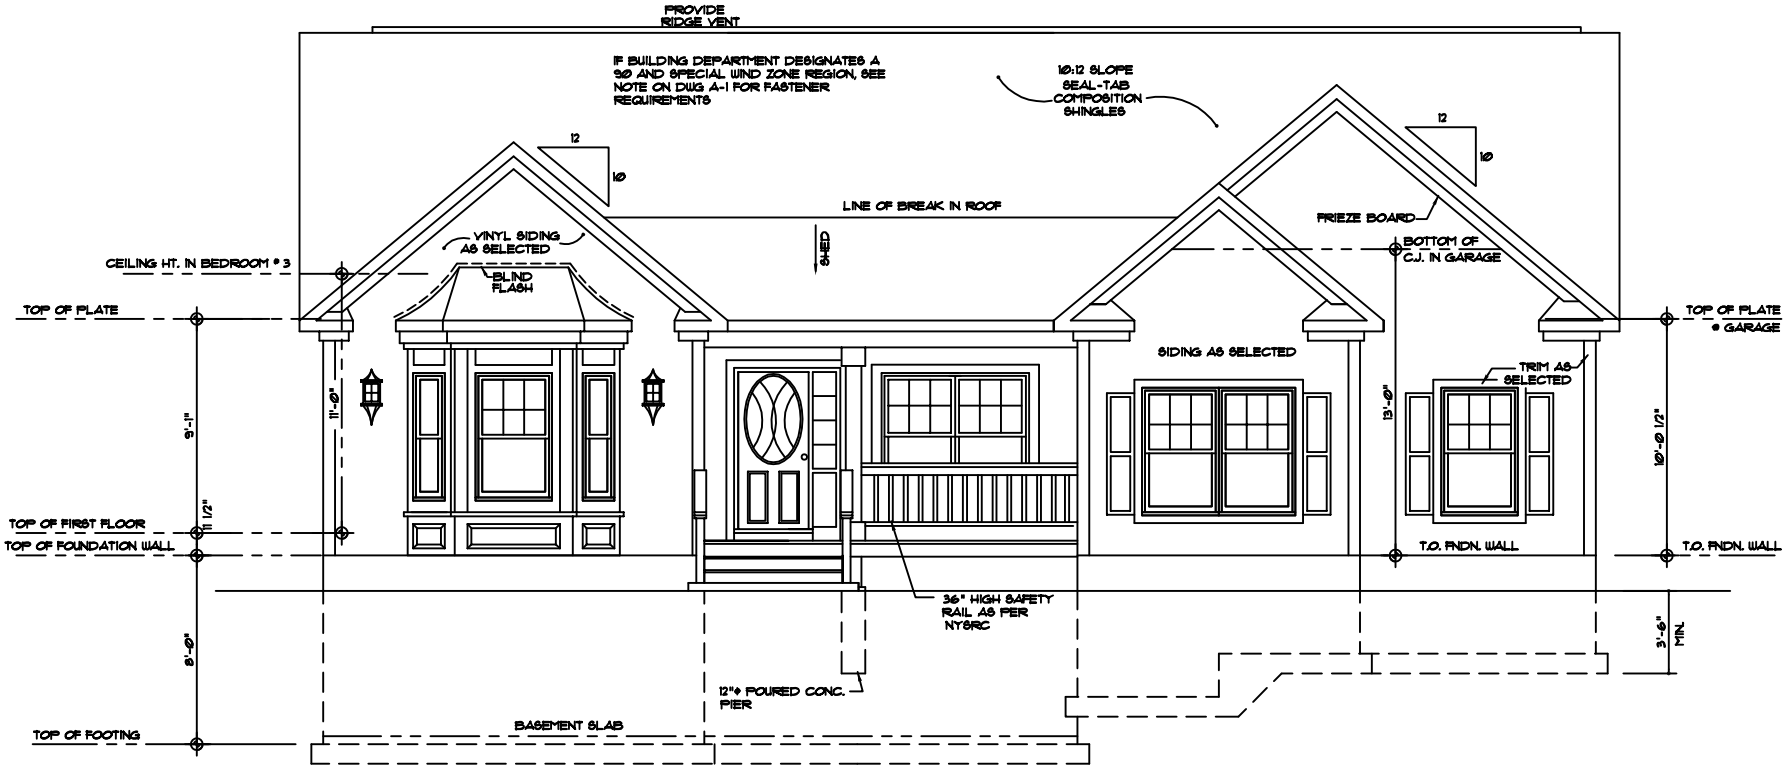

FRONT ELEVATION

SCALE : 1/4" = 1'-0"

Drago Architects

Design & Planning Consultants

201 WARD STREET SUITE J
MONTGOMERY, N.Y. 12549
(845) 457-3732

BUILDER:

MAKAN LAND DEV. LLC

MODEL:

THE STONEBROOK

JOB LOCATION:

BRIARCLIFF SUBDIVISION
V/O MONROE
ORANGE COUNTY, NY

JOB #	979-84
DATE	JULY 2009
SCALE	NOTED
DWN BY	RD/JP

SHEET NO :

A-6

OF 7