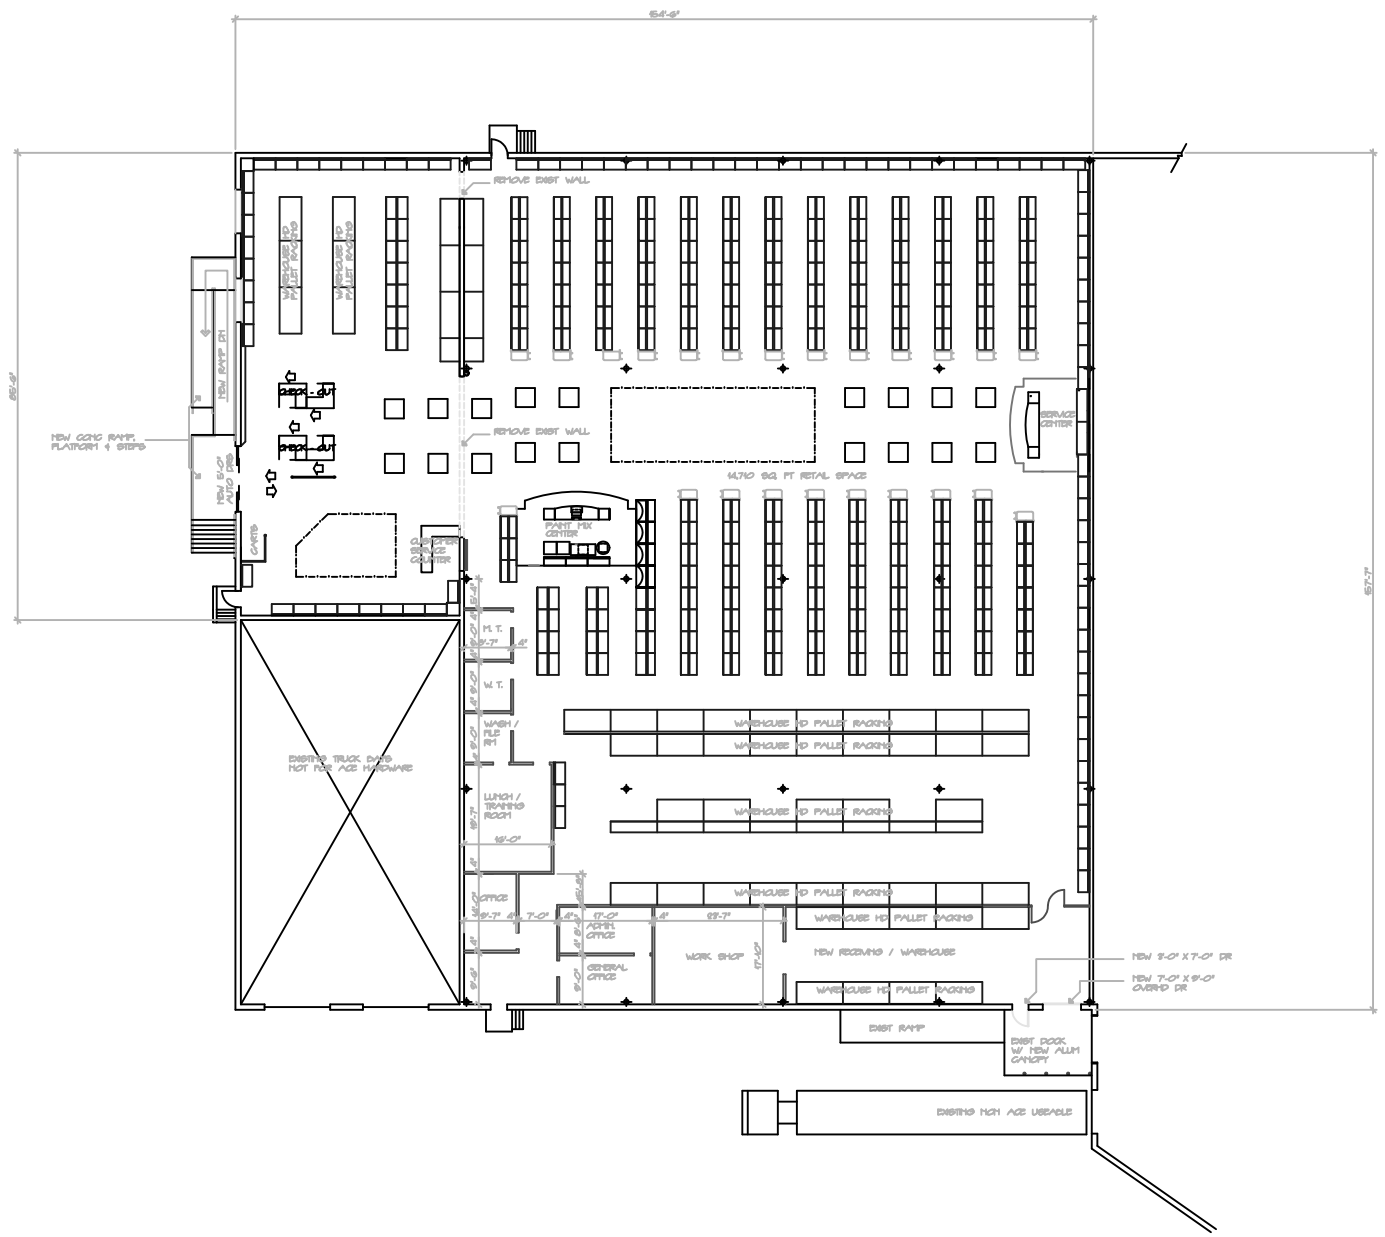

NOTE:
INFORMATION FOR THIS DRAWING TAKEN FROM PLANS PROVIDED BY ACE HARDWARE EASTERN DIVISION STORE PLANNING LOCATED IN OAK BROOK, IL. DATED 11/09/03

PARTIAL FLOOR PLAN

NORTH

SCALE
1/16"=1'-0"

PROJECT NO.
0403

DATE
04/18/04

DWG NO.
SK-1
OF 2

JOSEPH A. DECCO, AIA
ARCHITECT
140 PARIS AVENUE
NORTHVALE, N.J.
07647

N.J. CERT. NO. AI 5895
DATE:

NEW AGE HARDWARE RETAIL SPACE FOR
MR MEL HALPREN
206 PEGASUS AVENUE
NORTHVALE, N. J.

COPYRIGHT © JAC 2004

REV.: